DURACRETE
PRECAST TO LAST
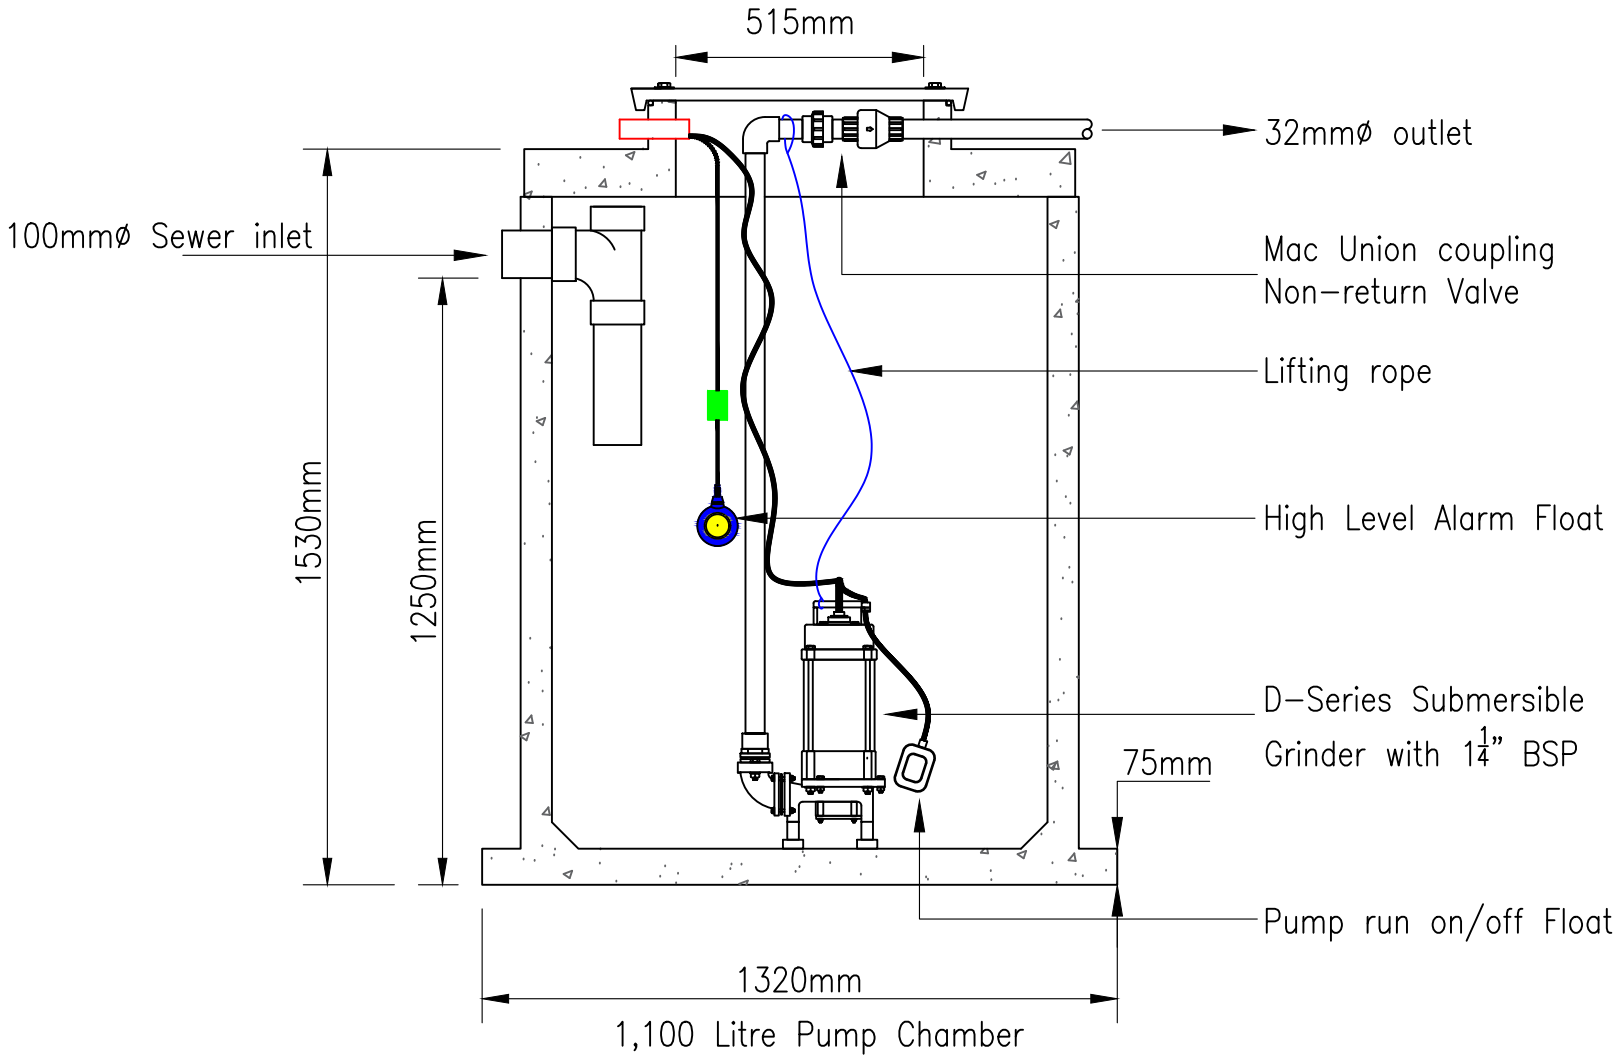
1,100L Pump Chamber
with Grinder pump